ASTOR

TOTAL AREA = 1400 SF (CONDITIONED)

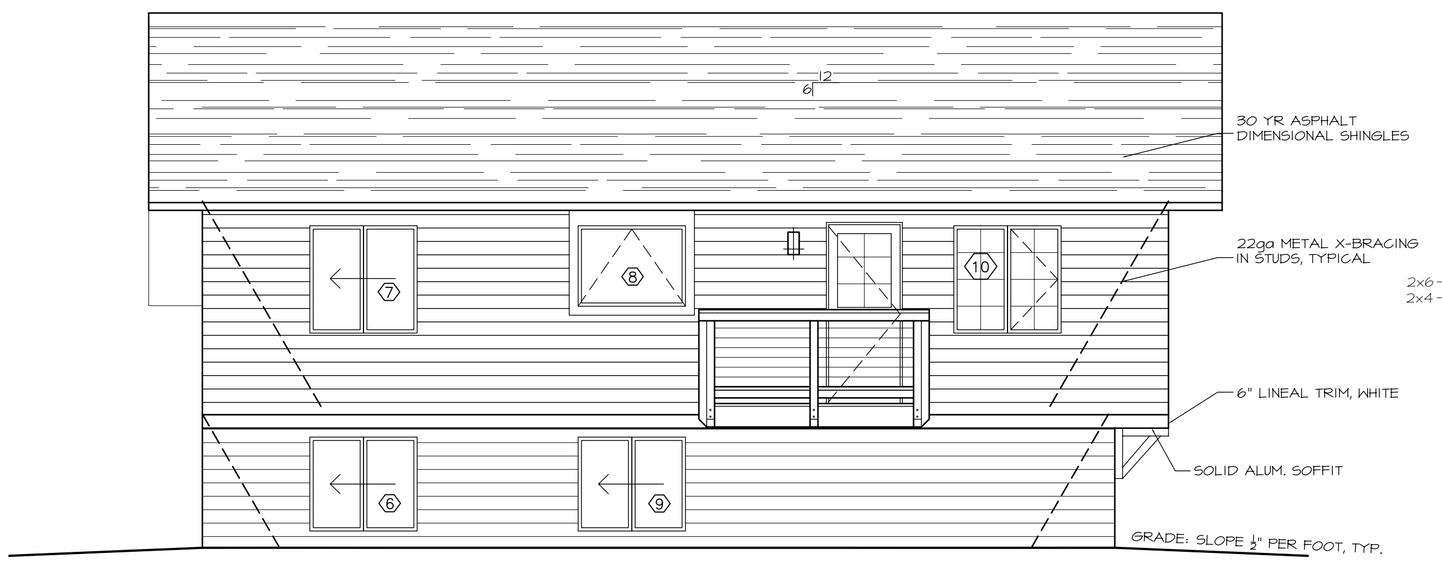

SOUTH ELEVATION

SCALE: 1/4"=1'-0"

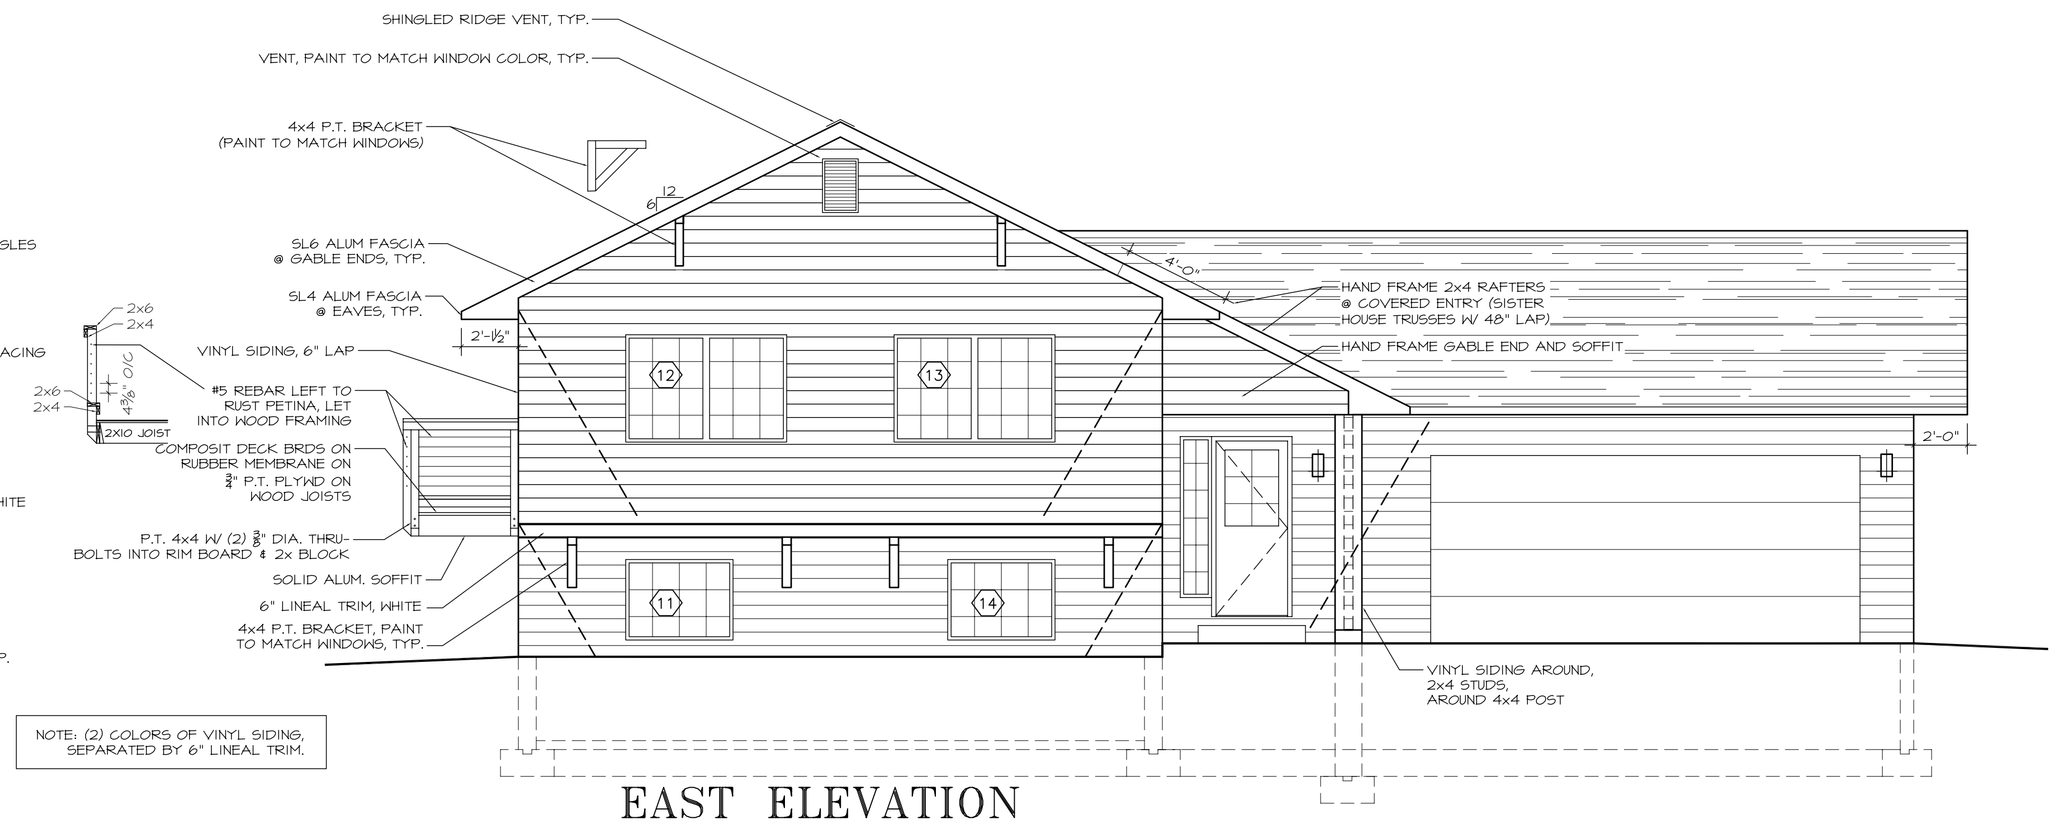

NOTE: (2) COLORS OF VINYL SIDING, SEPARATED BY 6" LINEAL TRIM.

EAST ELEVATION

SCALE: 1/4"=1'-0"

WINDOW SCHEDULE

WINDGATE ALLIANCE WINDOWS

SYMBOL	MOD.#	ROUGH OPENING	REMARKS
1	C2448 PW2448	48"x48"	X
2	PW2448	24"x48"	X
3	PW4848	48"x48"	X
4	A2424	24"x24"	LOW-E
5	G4848	48"x48"	LOW-E
6	G4848	48"x48"	X
7	G4848	48"x48"	X
8	A4836	48"x36"	X
9	G4848	48"x48"	X
10	C2448 PW2448	48"x48"	X
11	PW4836	48"x36"	LOW-E
12	PW3648 PW3648	72"x48"	LOW E, MULLIEN
13	PW3648 PW3648	72"x48"	LOW E, MULLIEN
14	PW4836	48"x36"	LOW-E

*NOTE: PROVIDE ADD ON "J" CHANNELS WITH ALL WINDOWS

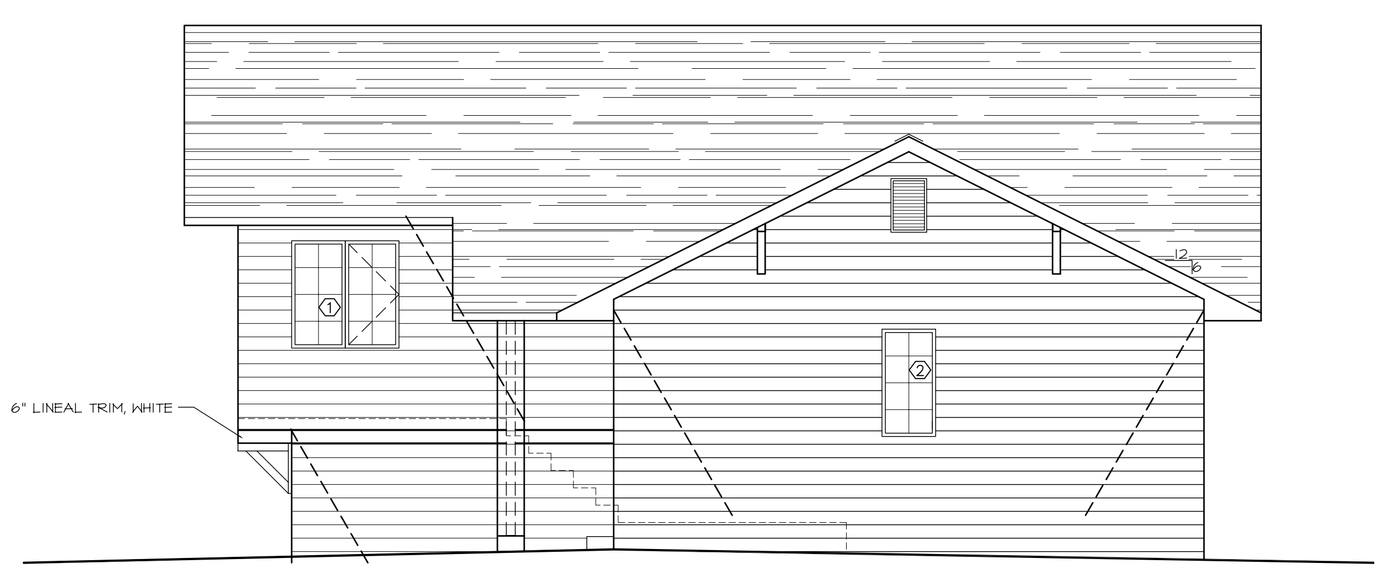

NORTH ELEVATION

SCALE: 1/4"=1'-0"

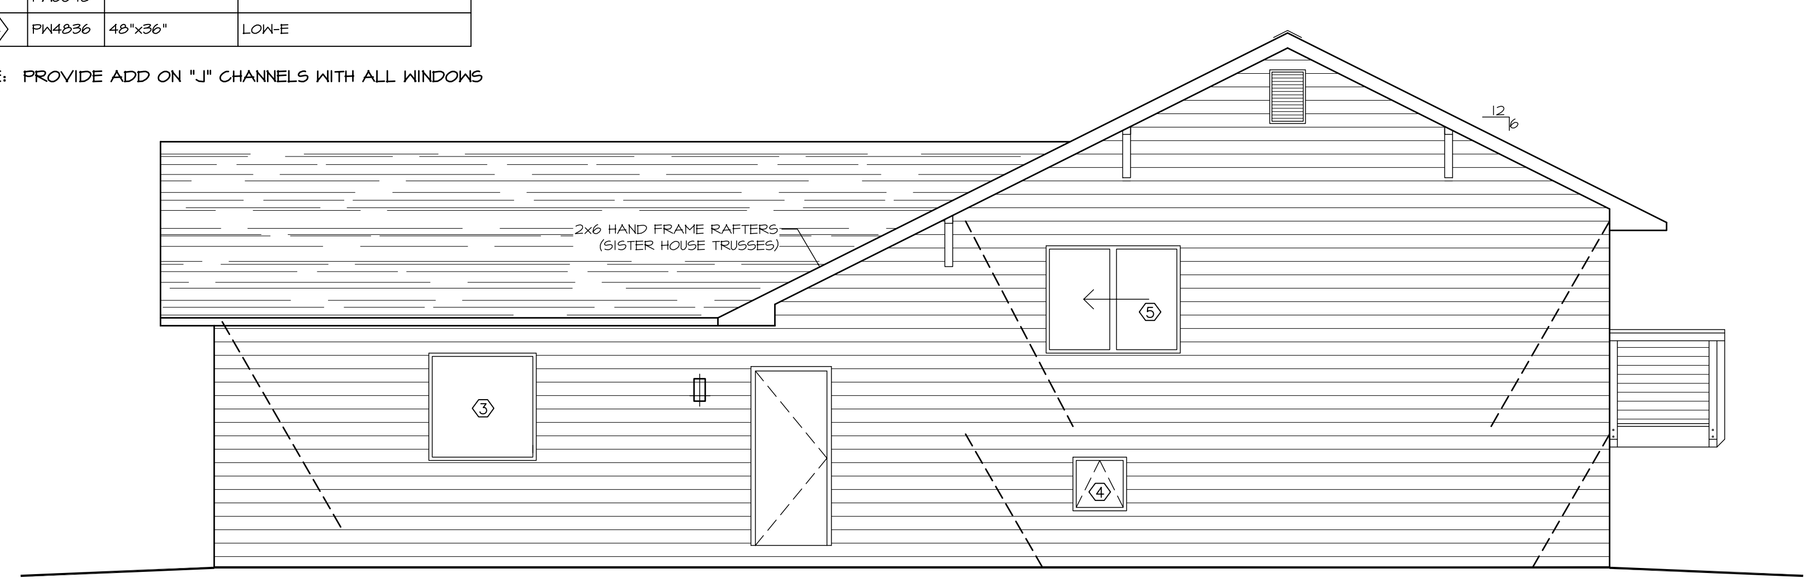

WEST ELEVATION

SCALE: 1/4"=1'-0"

BUILD TO ENERGY STAR SPECIFICATIONS

Copyright ©Chad Michael Cornette

TDI DEVELOPMENT
JAMES F. OLSEN
130 MAIN STREET
SUITE 204
MENASHA, WI 54952
TEL: 920-722-9292

CANTILEVER
CHAD CORNETTE
215 PLEASANT PLACE
DEPERE, WI 54115
TEL: 920-339-9061
EM: CANTILEVER@USA.COM

NATURE'S WAY

PROTOTYPE RESIDENCES FOR
NATURES WAY
CITY OF MENASHA

PROJECT NO.
R-NAT-06
DATE:
24 OCT 2006

SHEET
A1