LUPINE

AREA = 908 SF (CONDITIONED)

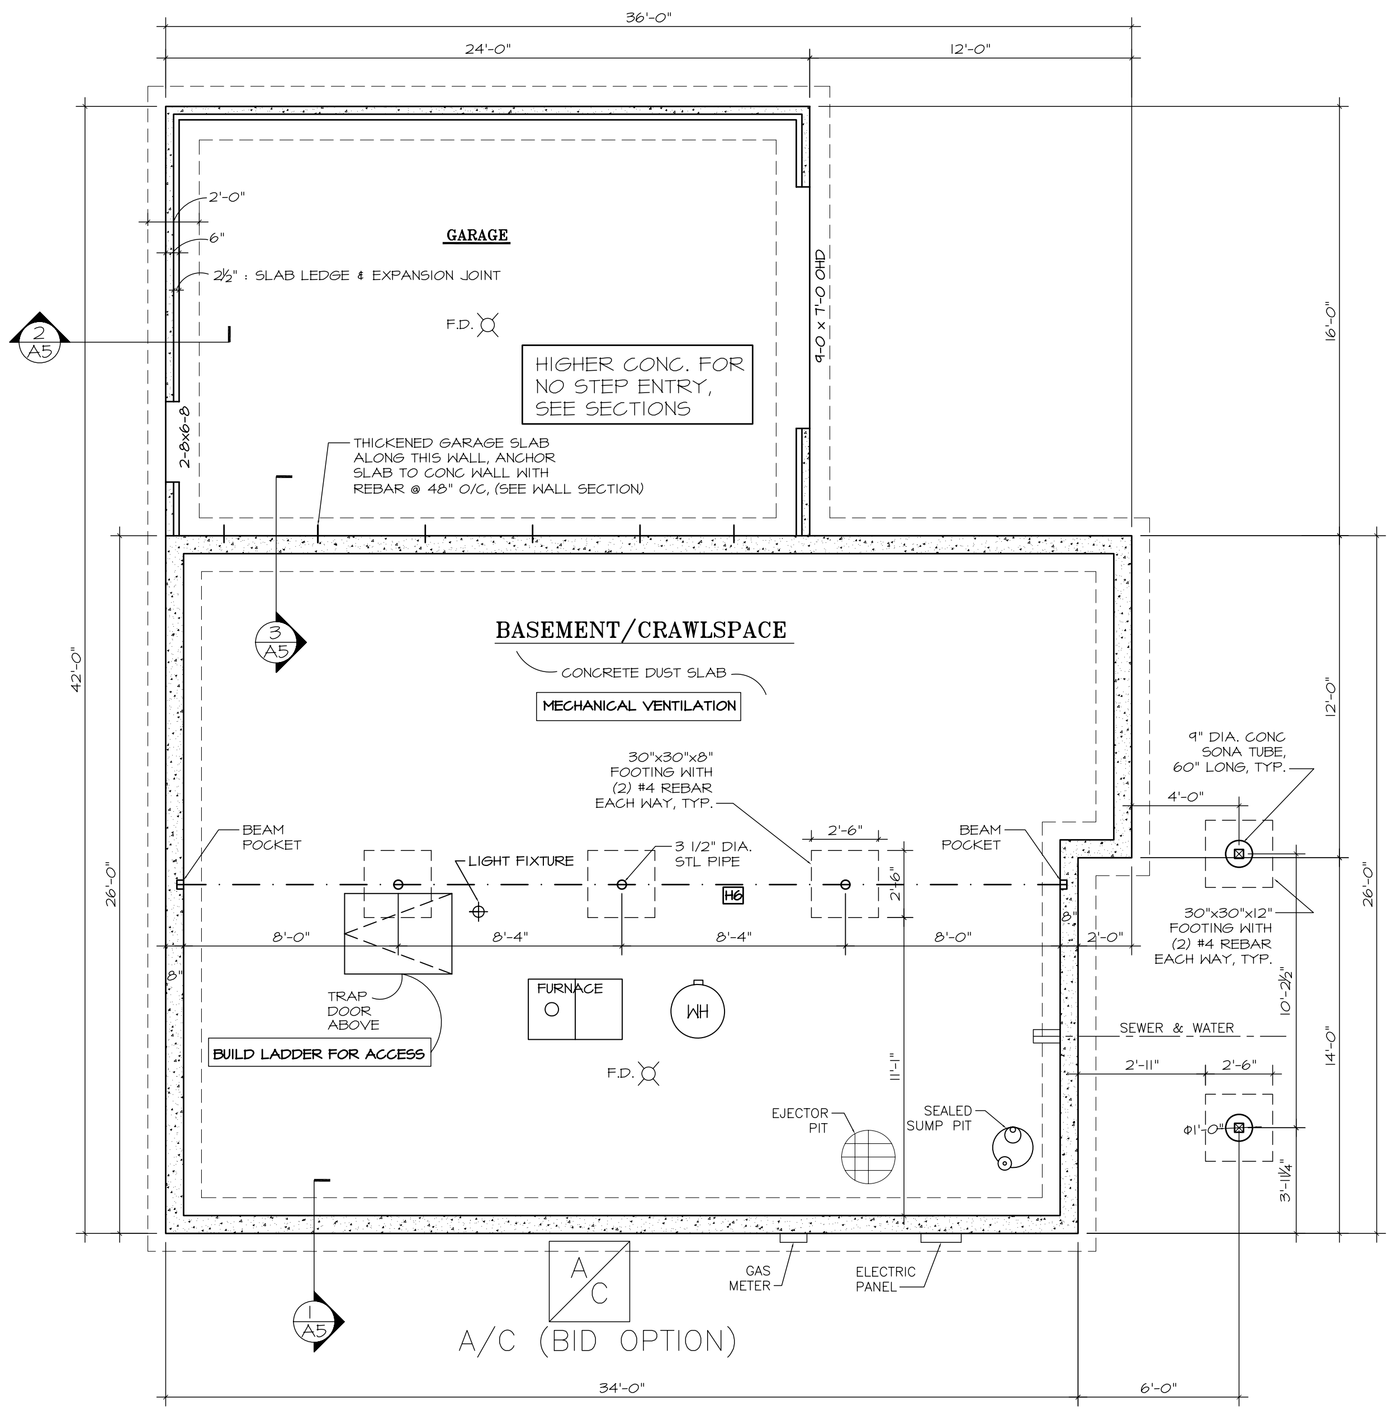

FOUNDATION (CRAWLSPACE)

SCALE: 1/4"=1'-0"

AREA = 908 SF (CONDITIONED)

H6 (2) 1.75x9.25 LVL

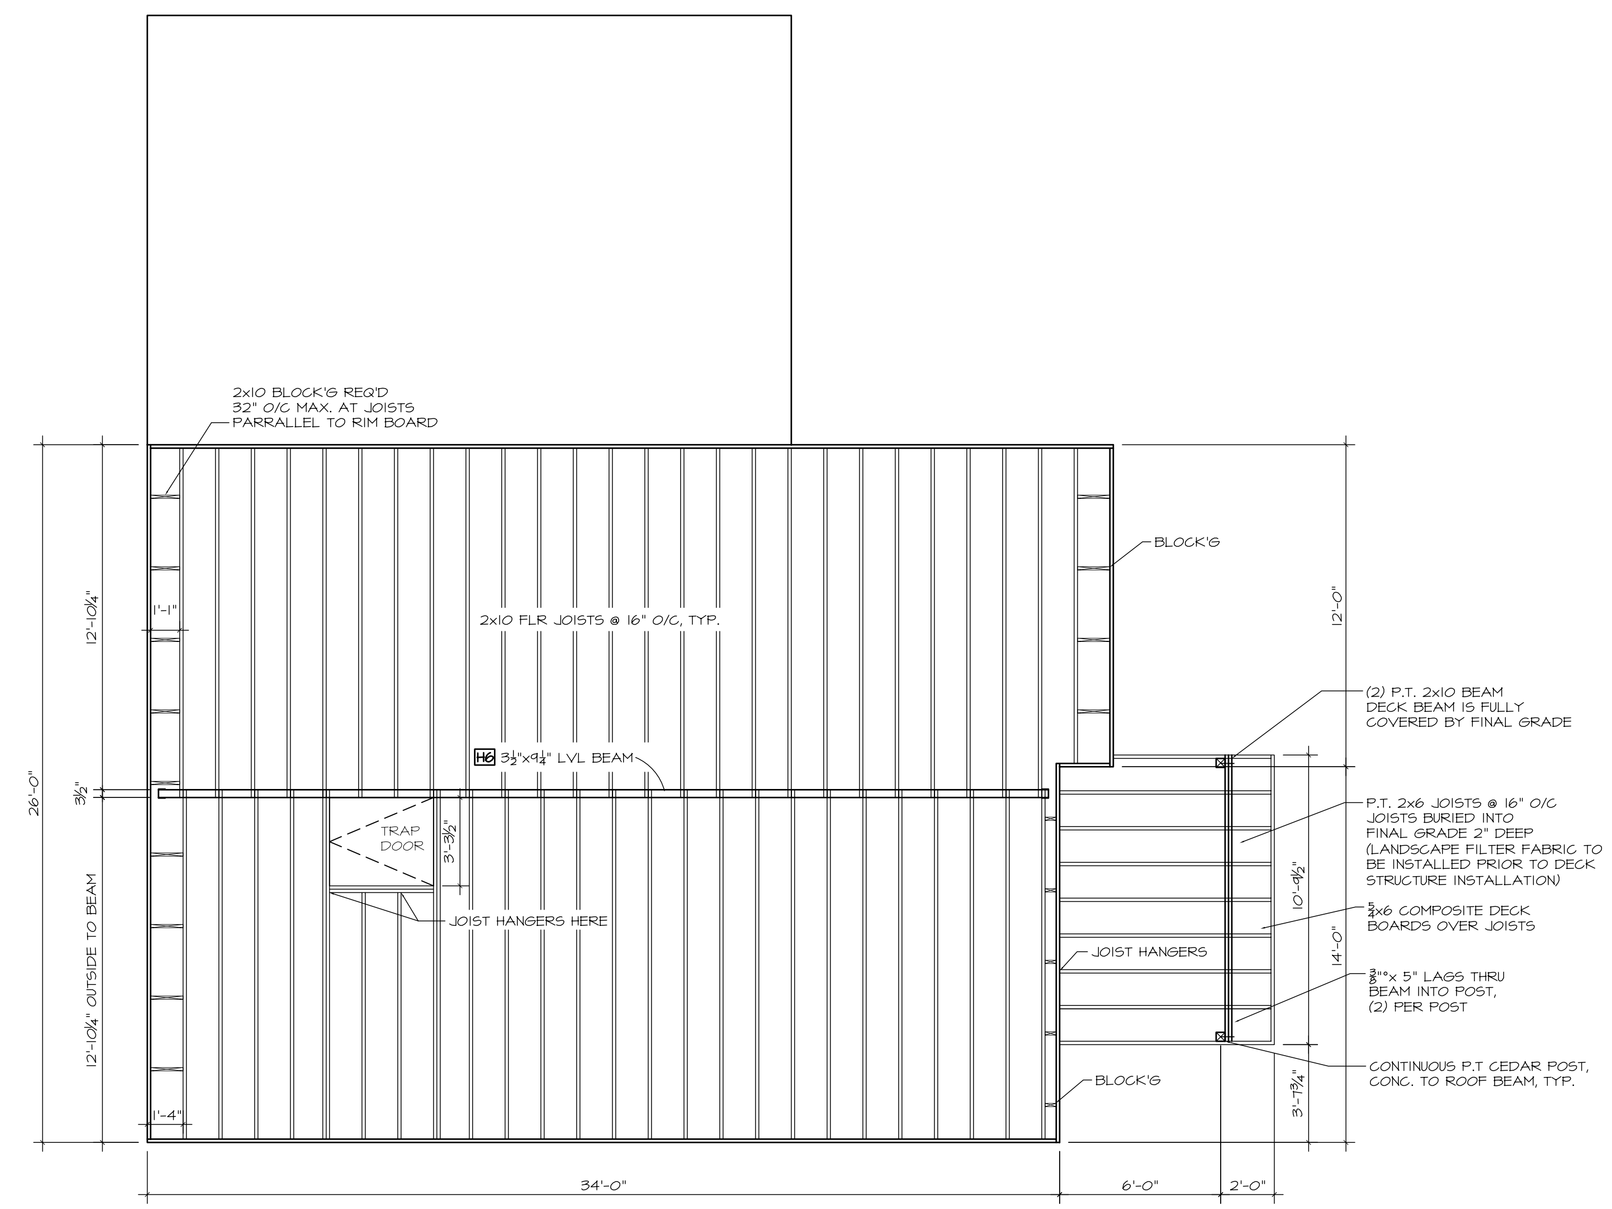

FLOOR FRAMING PLAN

SCALE: 1/4"=1'-0"

N

CONCRETE CONSTRUCTION NOTES:

CONCRETE WALLS:
- 8"w x 4'-0"h CONCRETE FOUNDATION WALLS W/ (2) #5 BARS TOP AND BOTTOM, CONTINUOUS UNLESS OTHERWISE NOTED ON PLAN **(VERIFY HGT. WITH SOIL CONDITIONS)**
- 2" RIGID DOW FOAM OVER WATERPROOF'G MASTIC ON CONCRETE WALLS BELOW GRADE (AND CONTINUOUS OVER WOOD STUDS ABOVE TO ROOF TRUSSES)
- ⅝" DIA. ANCHOR BOLTS EMBEDDED 7" @ 48" O/C AND 18" (MAX) FROM ALL CORNERS

CONCRETE FOOTINGS:
- ALL CONCRETE POST FOOTINGS AS SPECIFIED ON PLAN
- CONC. WALL FOOTINGS ARE 24"w x 8"d W/ (2) #5 BARS CONTINUOUS
- KEY ALL FOOTINGS 3"w x 2" DEEP (SEE SECTIONS)

CONCRETE SLABS (ALL):
- 4" CONCRETE SLAB W/ 6x6 #10 W.W.F. AND #4 REBAR AROUND PERIMETER
- 2" RIGID DOW FOAM INSULATION UNDER ALL CONCRETE SLABS (INTERIOR AND EXTERIOR)
- CONTROL JOINTS NOT TO EXCEED 15'x15'

* SEE DRAWINGS AND SPECIFICATIONS FOR MORE INFO.

NOTES

DIMENSIONS:
* FROM FACE OF CONCRETE

BUILD TO ENERGY STAR SPECIFICATIONS

Copyright ©Chad Michael Cornette

TDI DEVELOPMENT
JAMES F. OLSEN
130 MAIN STREET
SUITE 204
MENASHA, WI 54952
TEL: 920-722-4242

CANTILEVER
CHAD CORNETTE
215 PLEASANT PLACE
DEPERE, WI 54115
TEL: 920-339-9061
EM: CANTILEVER@USA.COM

NATURE'S WAY

PROTOTYPE RESIDENCES FOR
NATURES WAY
CITY OF MENASHA

PROJECT NO.
R-NAT-06
DATE:
24 OCT 2006

SHEET
A2