ASTOR

TOTAL AREA = 1400 SF (CONDITIONED)

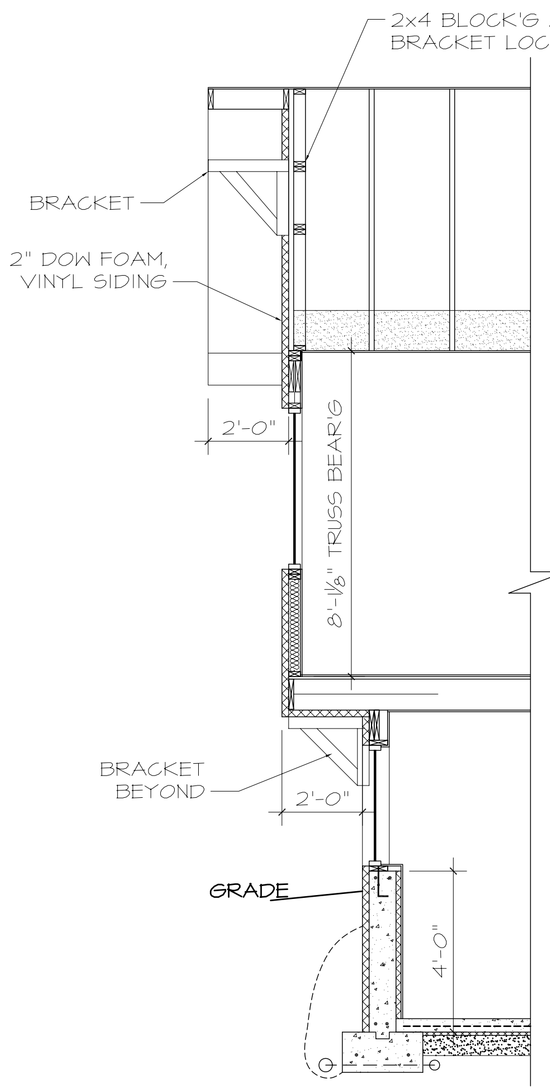

HOME

1/A5 SECTION

SCALE: 3/8"=1'-0"

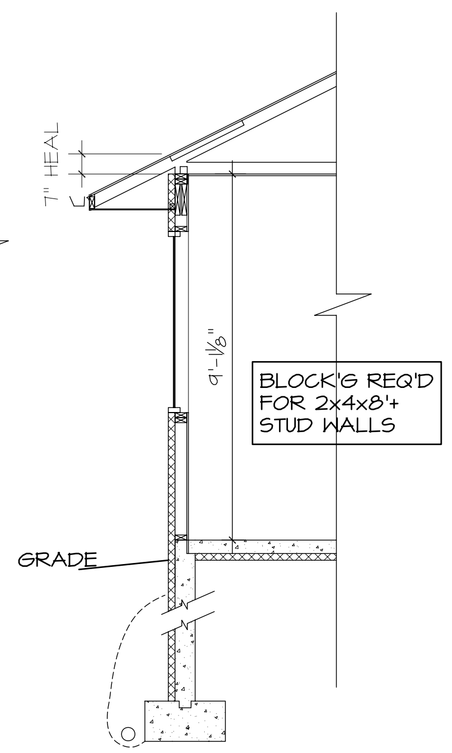

GARAGE

2/A5 SECTION

SCALE: 3/8"=1'-0"

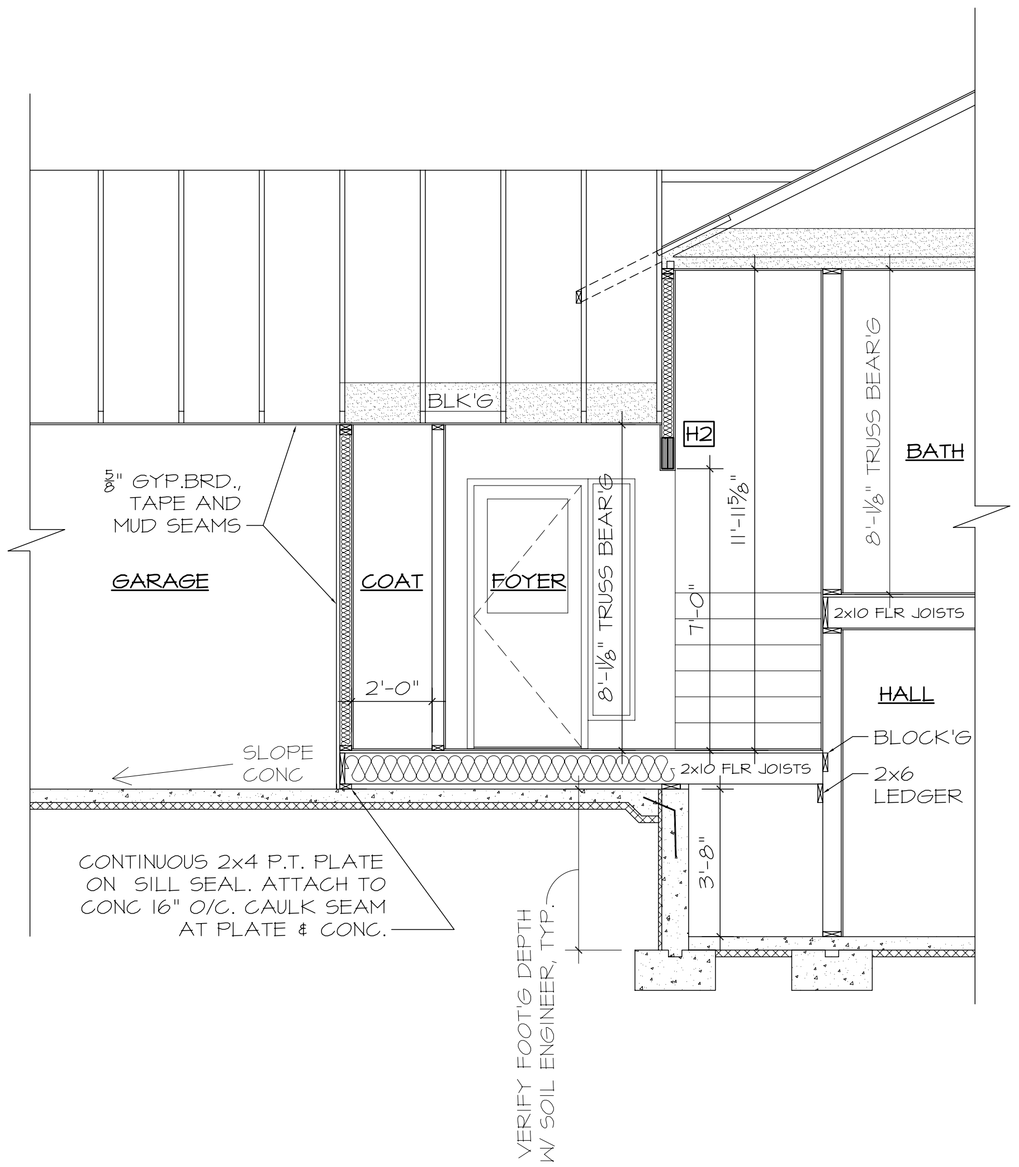

3/A5 SECTION

SCALE: 3/8"=1'-0"

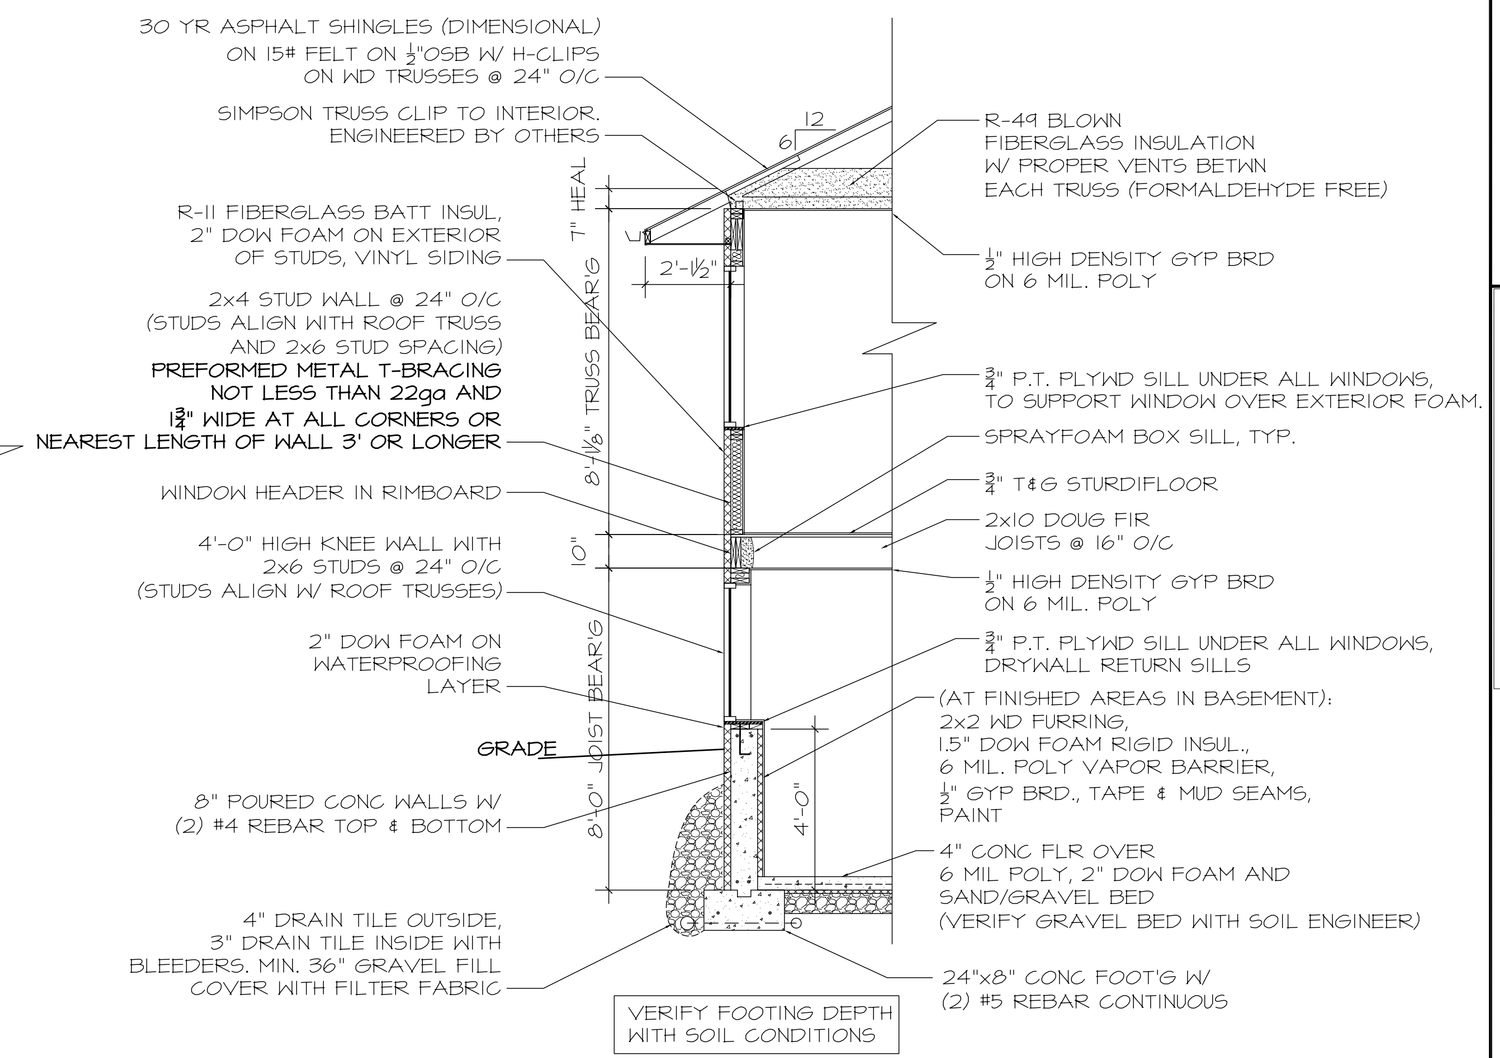

4/A5 SECTION

SCALE: 3/8"=1'-0"

TDI DEVELOPMENT
JAMES F. OLSEN
130 MAIN STREET
SUITE 204
MENASHA, WI 54452
TEL: 920-722-9292

CANTILEVER
CHAD CORNETTE
215 PLEASANT PLACE
DEPERE, WI 54115
TEL: 920-339-9061
EM: CANTILEVER@USA.COM

NATURE'S WAY

PROTOTYPE RESIDENCES FOR
NATURES WAY
CITY OF MENASHA

PROJECT NO.
R-NAT-06
DATE:
24 OCT 2006

SHEET
A5

Copyright ©Chad Michael Cornette